

MINOR REVISIONS

PROJECT NUMBER

DRAWING NUMBER

DRAWING REVISION

DRAWING NUMBER

DRAWING NUMBER

1/8" = 1'-0"

1/8" = 1'-0"

1/8" = 1'-0"


1/8" = 1'-0"

1/8" = 1'-0"

1/8" = 1'-0"

1/8" = 1'-0"

1/8" = 1'-0"

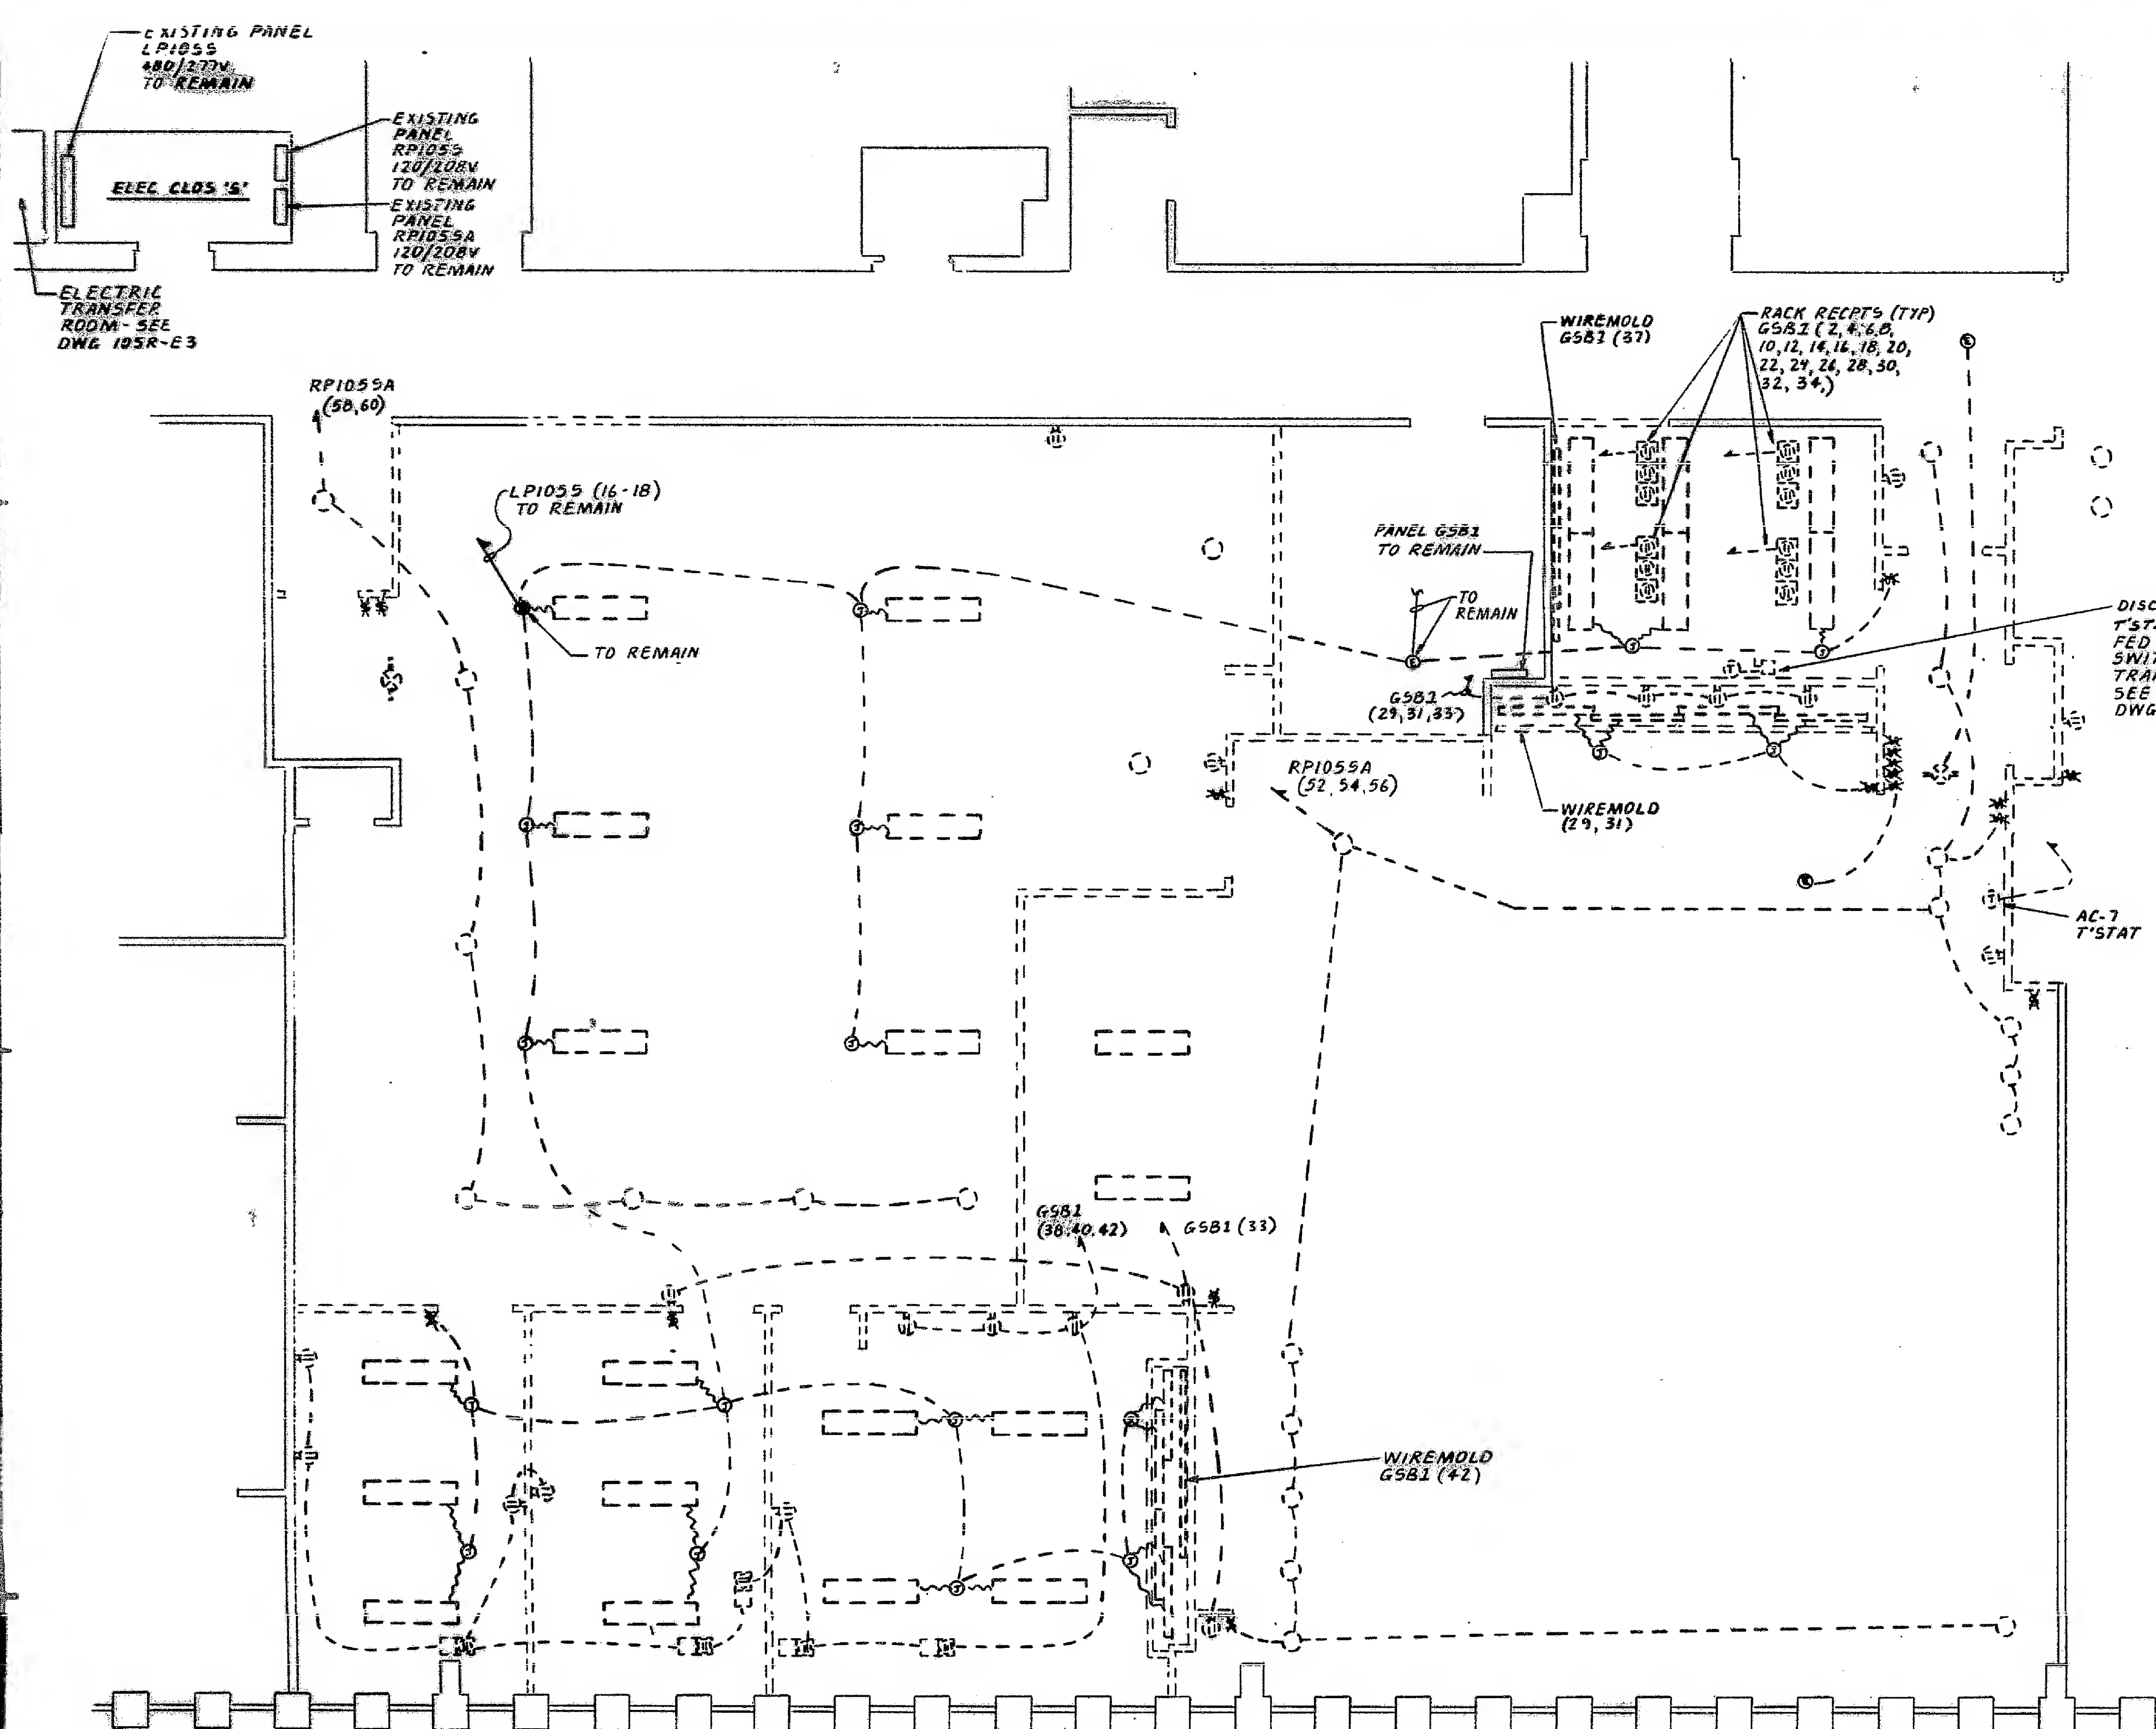

**NOTES**  
1. ALL ITEMS SHOWN ON THIS DRAWING ARE TO BE REMOVED UNLESS OTHERWISE NOTED

- REMOVALS LEGEND**
- FLUORESCENT FIXTURE
  - DOWNLIGHT FIXTURE
  - EXIT LIGHT FIXTURE
  - JUNCTION BOX
  - CONDUIT & WIRING
  - FLEXIBLE CONDUIT
  - RECEPTACLE
  - TOGGLE SWITCH
  - UNDERFLOOR RECEPTACLE